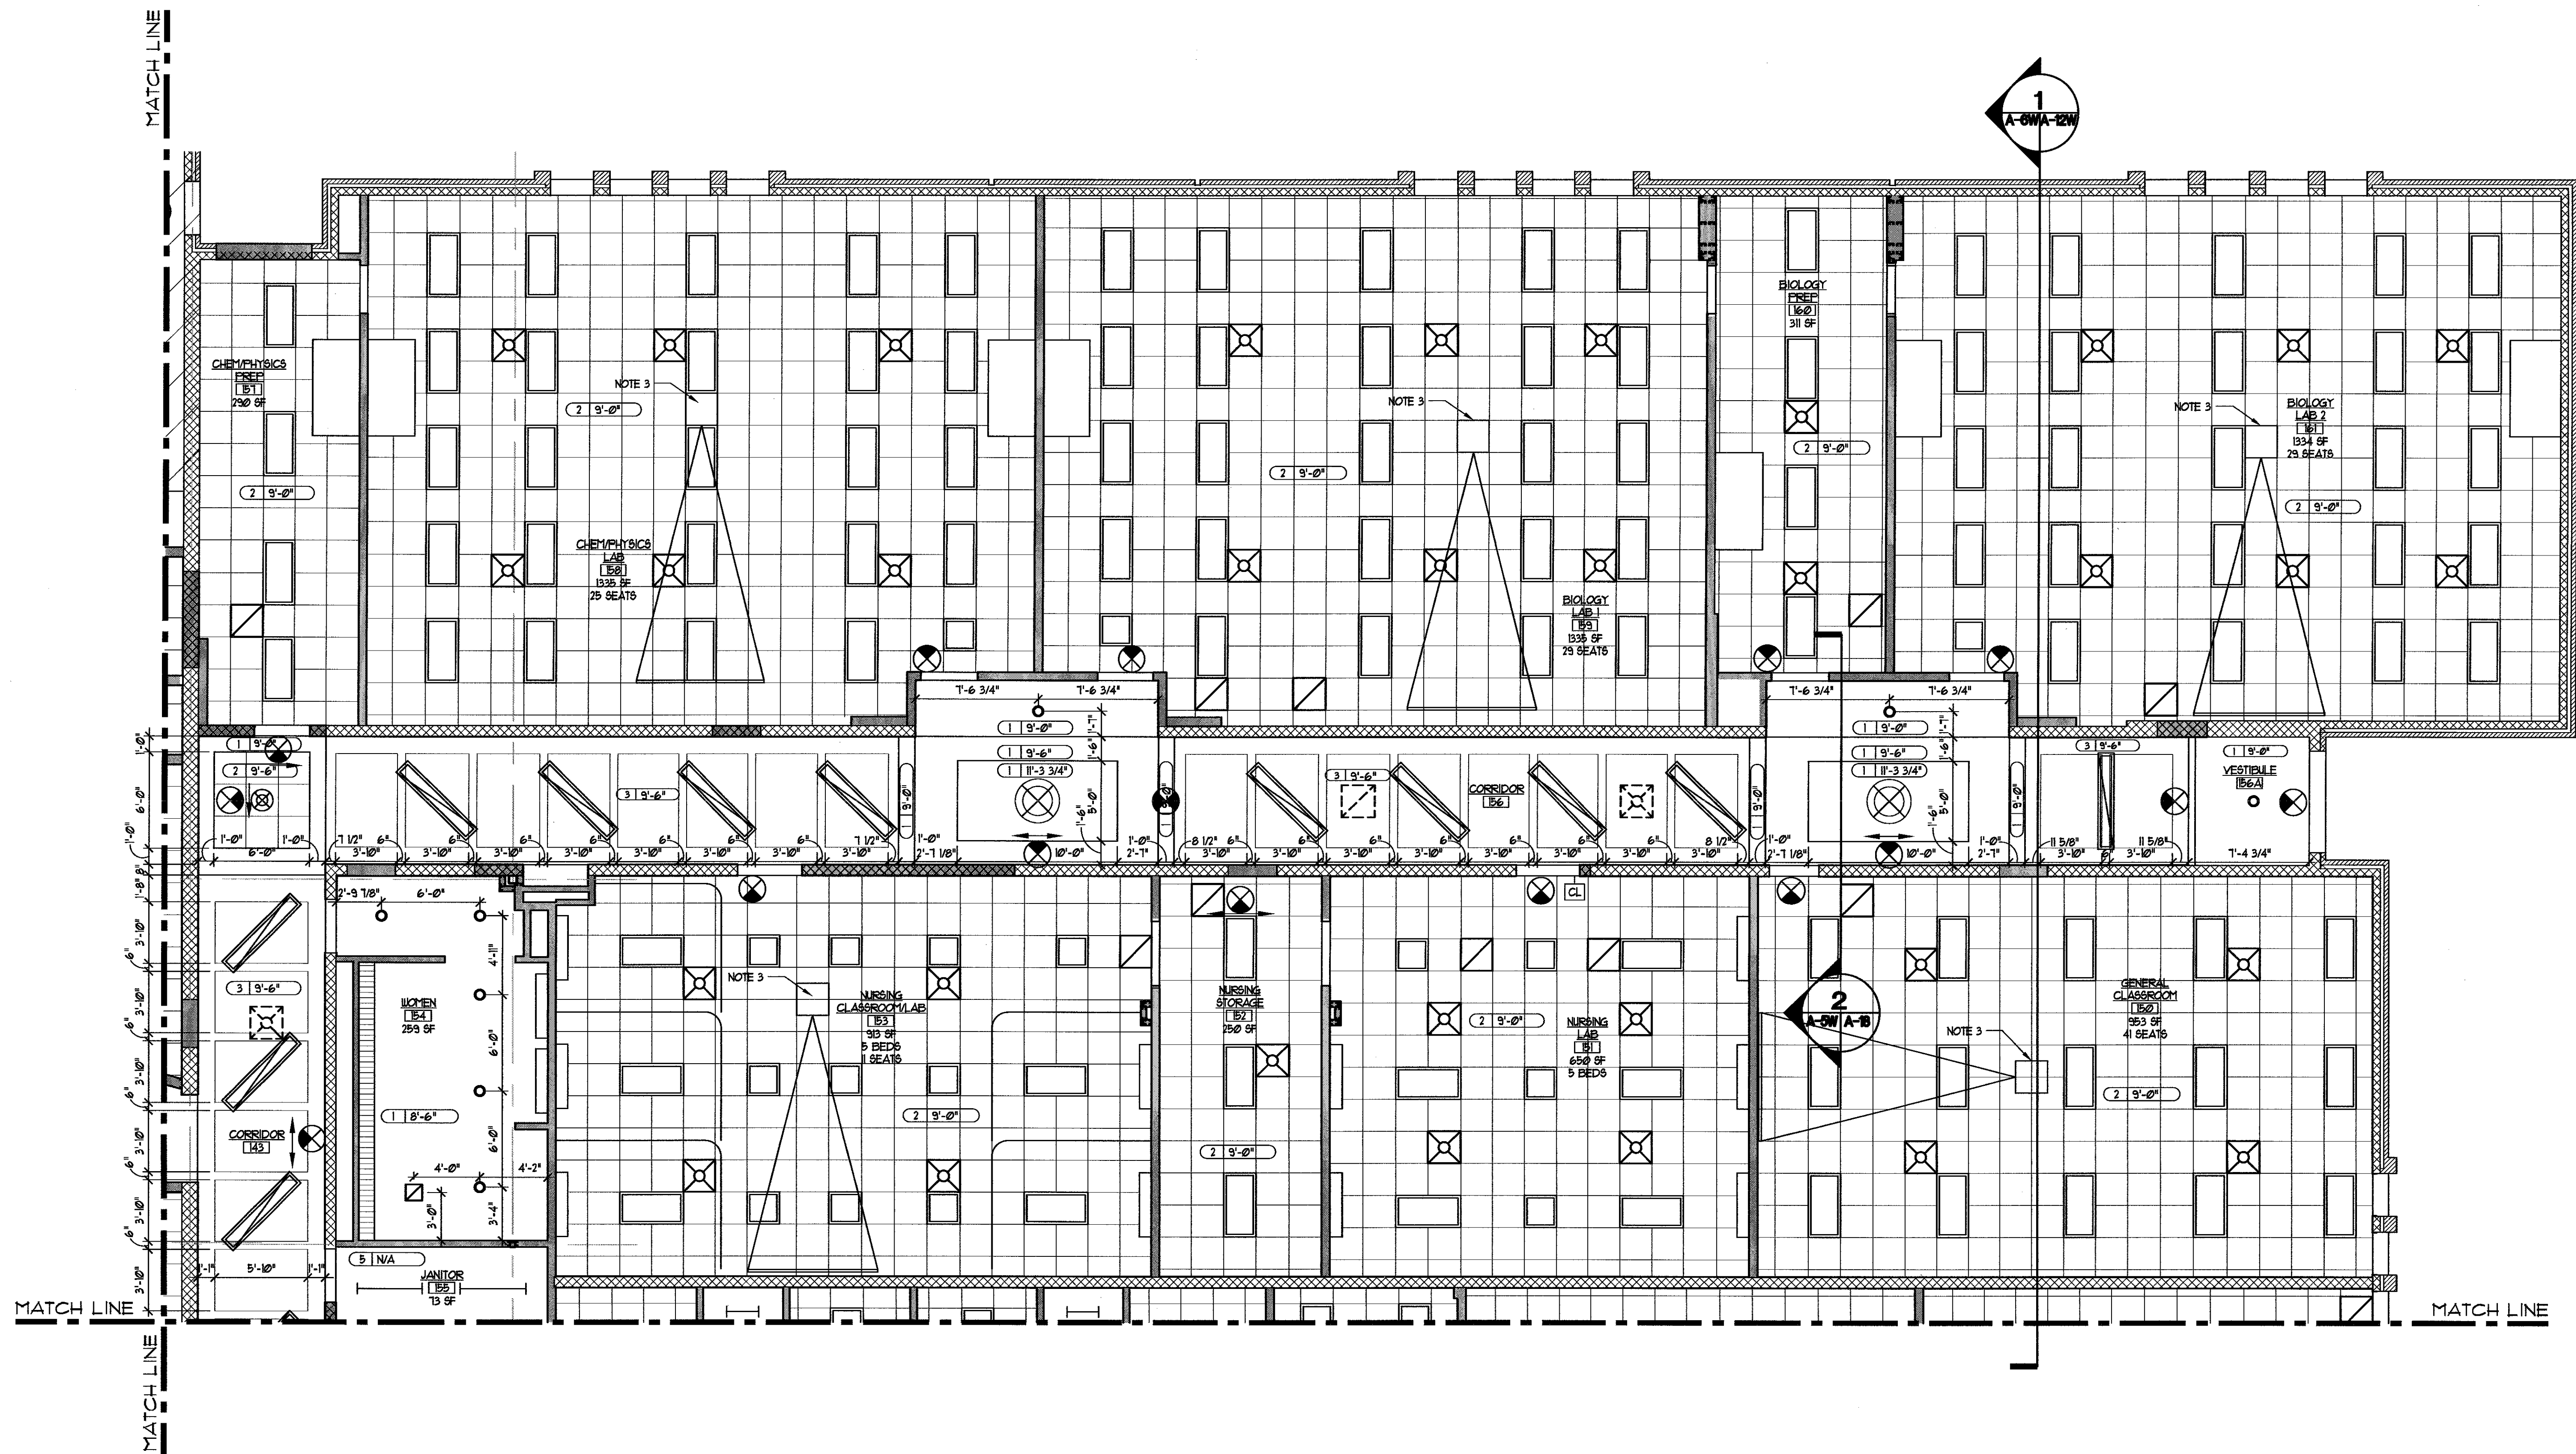


CEILING FIXTURE LEGEND

	1 X 4 FLUORESCENT LIGHT FIXTURE		SUPPLY AIR REGISTER
	2 X 4 FLUORESCENT LIGHT FIXTURE		RETURN AIR GRILLE
	2 X 2 FLUORESCENT LIGHT FIXTURE		EXHAUST FAN
	SUSPENDED STRIP PENDANT		EXIT INDICATOR
	STRIP FLUORESCENT LIGHT FIXTURE		RECESSED FLUORESCENT LINEAR FIXTURE
	WALL MOUNTED FLUORESCENT LIGHT FIXTURE		
	DECORATIVE LIGHT FIXTURE		
	RECESSED LIGHT FIXTURE		

NOTES

- ALL RECESSED LIGHT FIXTURES, SPRINKLER HEADS AND PENDANT LIGHT FIXTURES IN THE CEILING TILE ARE CENTERED IN THE TILE UNLESS NOTED OTHERWISE.
- THE PLACEMENT OF ALL CEILING MOUNTED LIGHT FIXTURES SHALL BE COORDINATED WITH DOOR SWINGS.
- PROJECTOR AND MOUNT-OWNER PROVIDED/INSTALLED, TYPICAL.


CEILING TYPES

- GYP. BD.
- 2 1/2" A.C.T.
- SUSPENDED PANEL SYSTEM
- 2'X2' BLACK A.C.T. 6" ABOVE TOP OF PANEL SYSTEM
- CURVED SUSPENDED PANEL SYSTEM
- 2'X2' BLACK A.C.T. 6" ABOVE TOP OF PANEL SYSTEM
- EXPOSED CEILING
- MATCH EXISTING CEILING SYSTEM
- 2'X2' METAL CEILING TILE

KEY

- HEIGHT
CEILING TYPE

1 ENLARGED REFLECTED CEILING PLAN
A-6WA-10W SCALE: 3/16" = 1'-0"

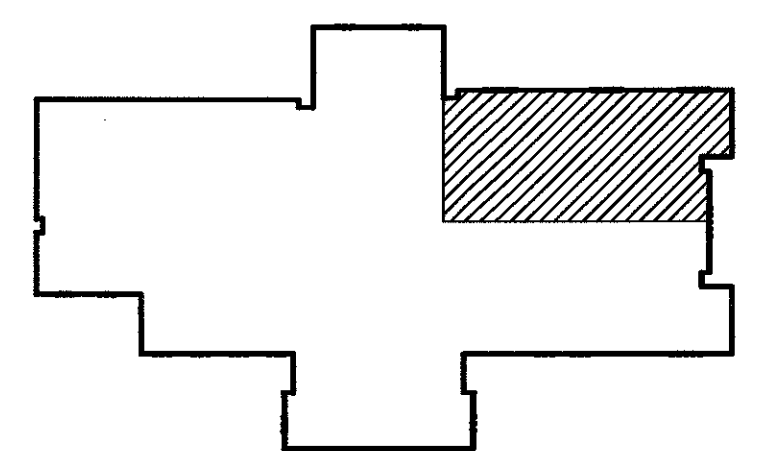

KEY PLAN
SCALE: 1" = 100'-0"

ENLARGED REFLECTED
CEILING PLAN
WARSAW CAMPUS

RAPPAHANNOCK
COMMUNITY COLLEGE
CAMPUS RENOVATIONS
WARSAW + GLENN, VIRGINIA
PC: 260-17712

mbj ARCHITECTURE
A Professional Limited Company
GROVE PARK SQUARE
11537-B NUCKOLS ROAD
Glen Allen, Virginia 23059
(804) 273-9811 fax: (804) 273-9843

Date: MAY 11, 2010
REVISIONS
NO. DATE
APPROVAL OF PROJECT
STEPHEN FLOYD
ARCHITECT
5/13/2010
Sheet
A-10W
File Number
RCC-A10W-PLAN